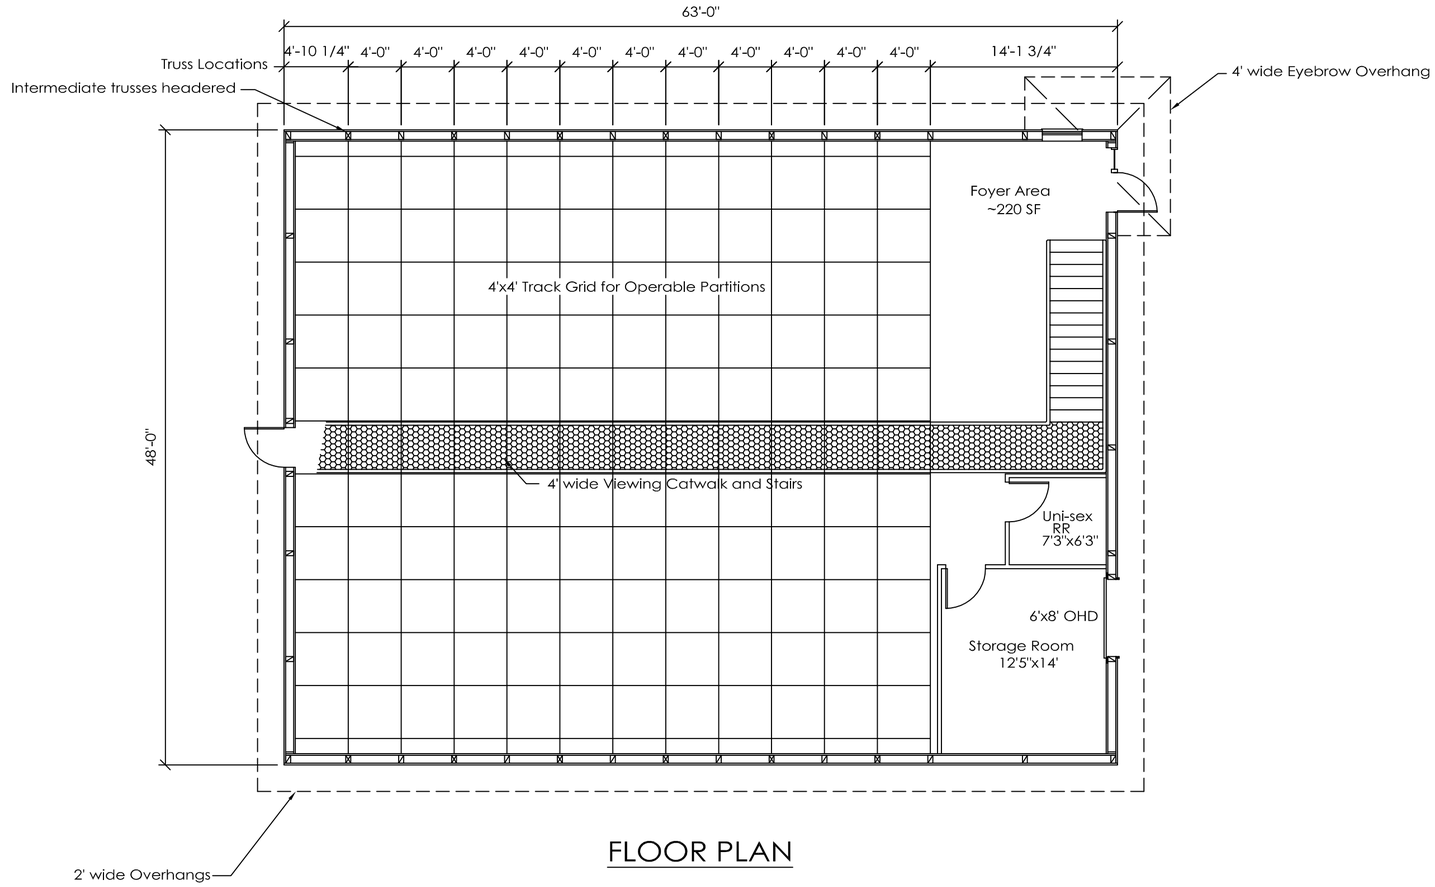

FLOOR PLAN

Proto-Type Tactical Training Facility - Style #1

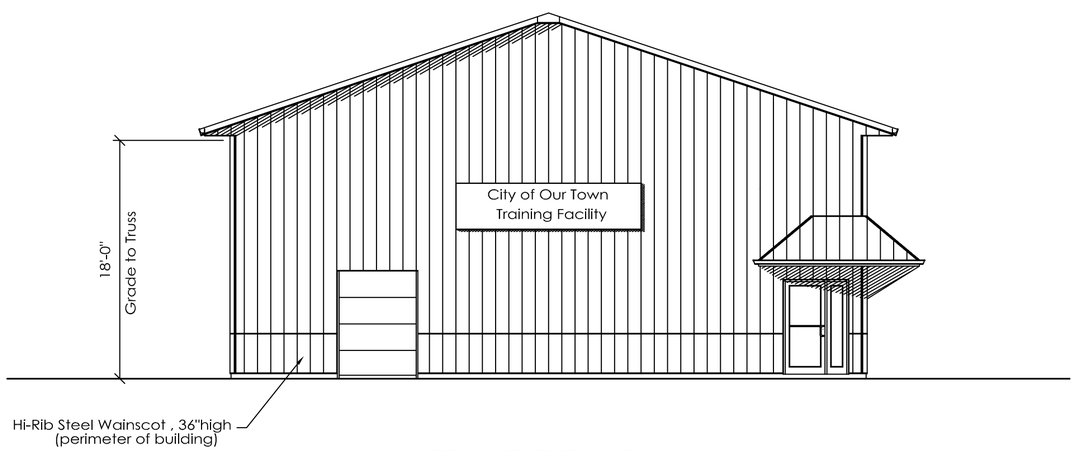

FRONT ELEVATION

SCALE: 2' 8' 1' 4' 16'

PRELIMINARY DRAWING
FOR OWNER'S APPROVAL

- ☐ - DRAWING APPROVED AS SUBMITTED
- ☐ - DRAWING APPROVED PENDING CHANGES NOTED
- ☐ - REVISE DRAWING WITH NOTED CHANGES AND RESUBMIT

OWNERS SIGNATURE DATE

THIS DRAWING IS BEING PROVIDED SOLELY TO ASSIST THE OWNER IN THE PROPER LAYOUT OF A NEW MORTON BUILDING AND IS NOT INTENDED TO BE USED FOR CONSTRUCTION PURPOSES. ANY OTHER USE OF THIS DRAWING WITHOUT PRIOR WRITTEN AUTHORIZATION BY MORTON BUILDINGS, INC. IS PROHIBITED.

MORTON BUILDINGS, INC.